


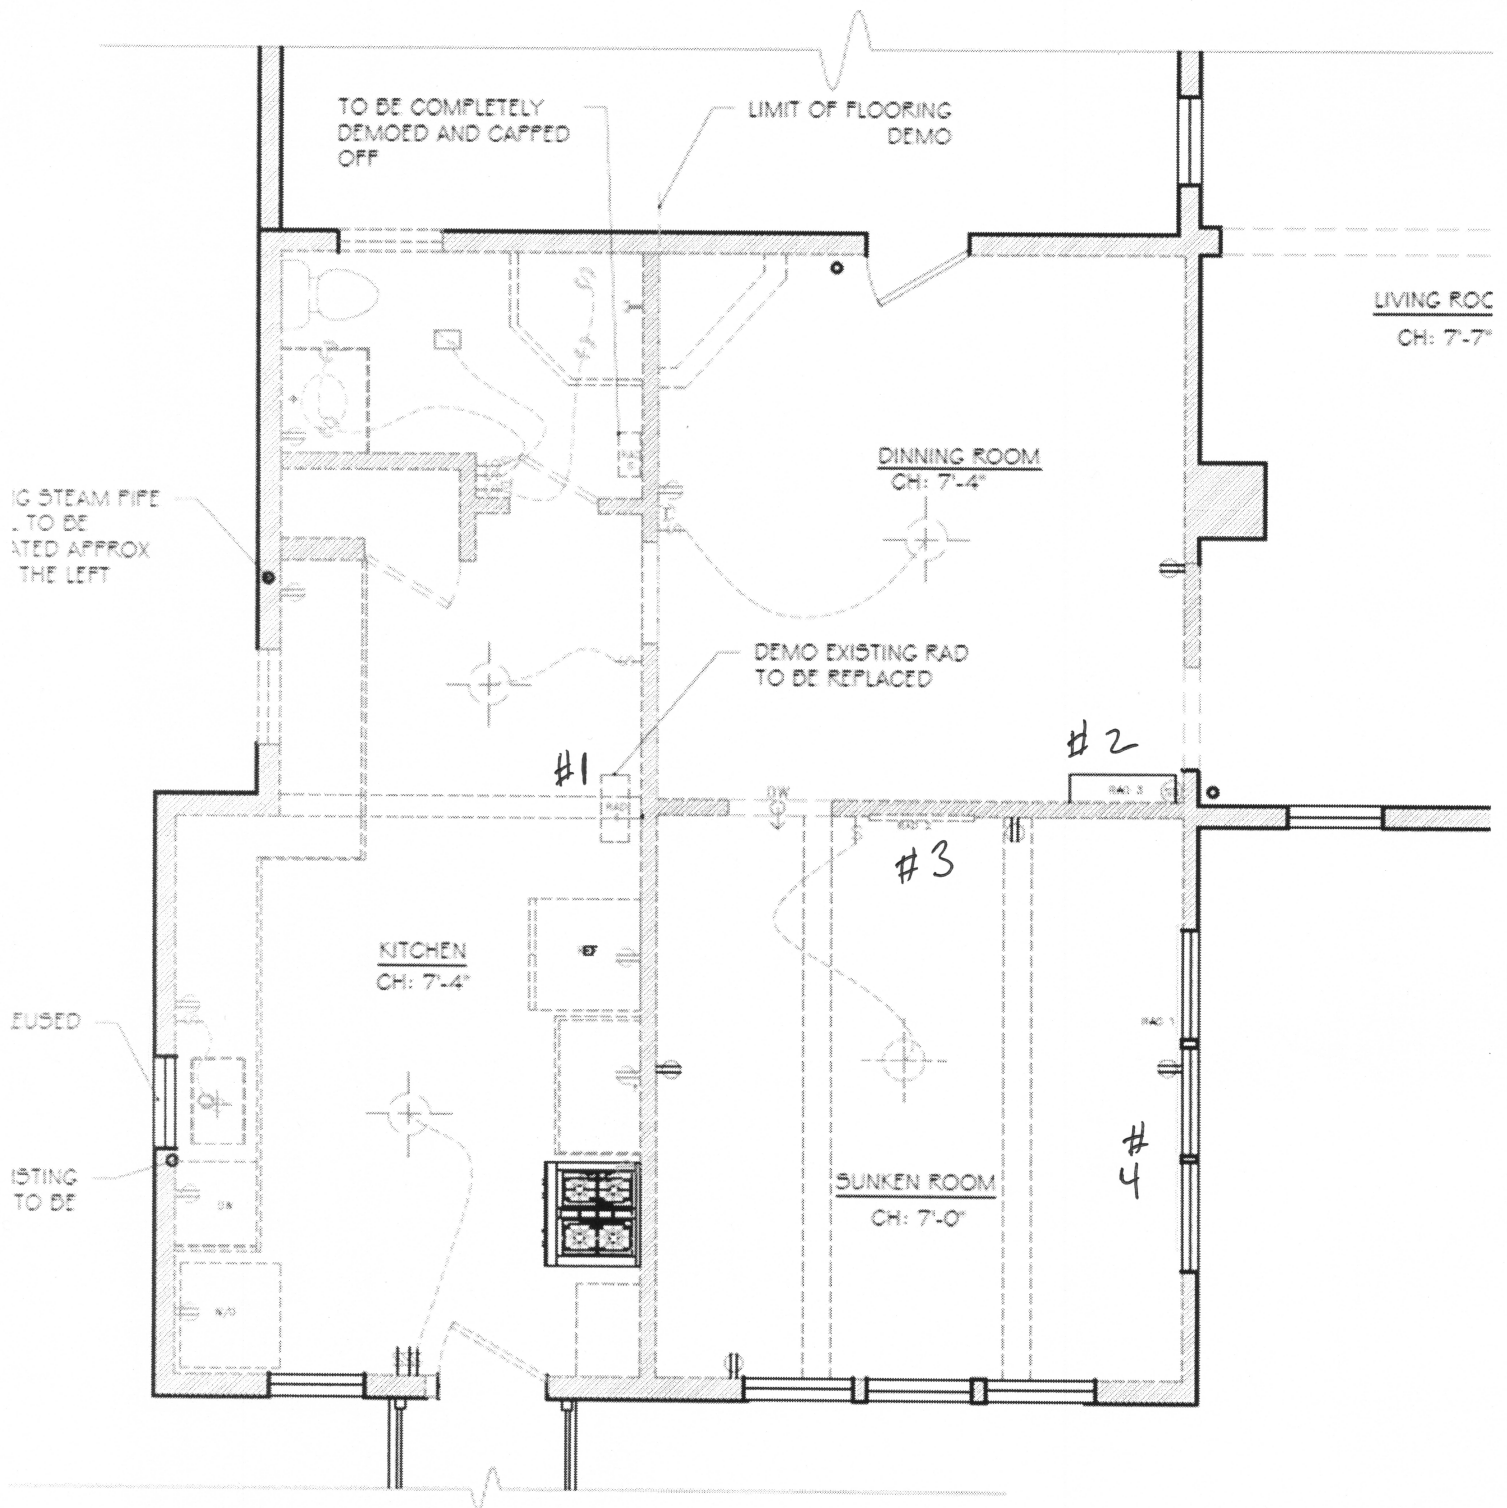

FIRST FLOOR DEMOLITION PLAN

